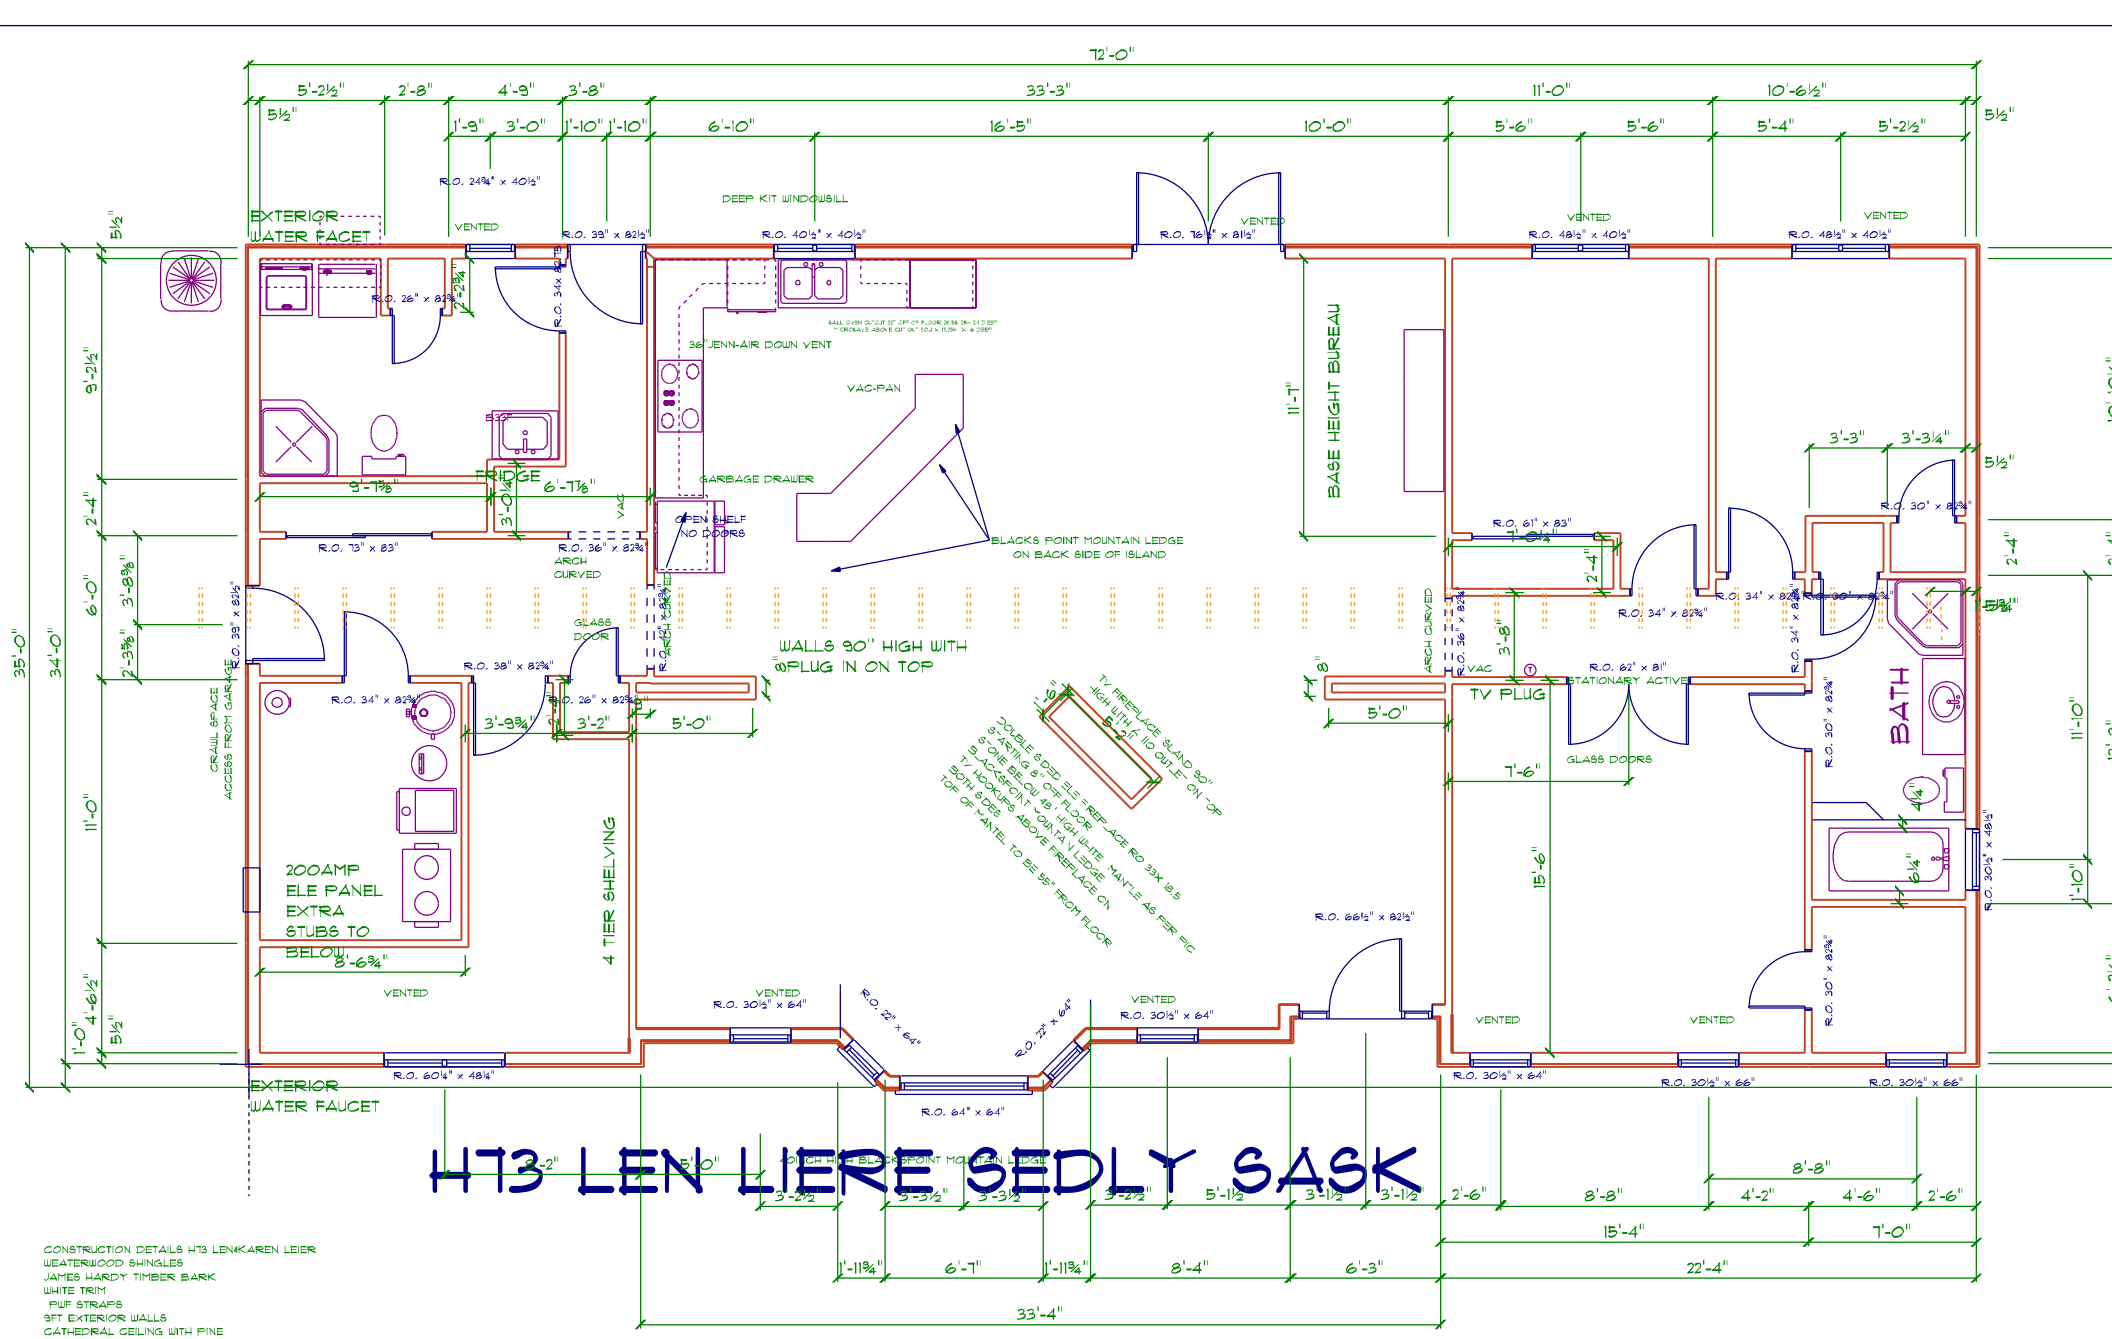

CONSTRUCTION DETAILS H73 LENKAREN LEIER
WEATERWOOD SHINGLES
JAMES HARDY TIMBER BARK
WHITE TRIM
PWF STRAPS
9FT EXTERIOR WALLS
CATHEDRAL CEILING WITH PINE
WHITEPAINTED KITCHEN CAB RAISED PANEL DOORS ARCHED TOP RAIL
COUNTER TOP COLOR: FORMICA FX180 3460-46 CALACATTA MARBLE
CABINET PULLS: ONWARD 8863NB BRUSHED NICKEL
DOOR KNOBS: WINSTON series 26D finish
FAUCETS: kit-MOEN BOUTIQUE CA87065RS ensuite sink- MOEN BOARDWALK 84805
ensuite tub- AUQUABRASS 01818 utility sink- BASIC MOEN BRUSHED NICKEL
PAINT COLORS: BENJAMIN MOORE FLAGSTONE CC-516 dark one DUFFERIN TERRACE CC-456 light one
STAIN COLOR FOR CIELING: SAME AS SPEC HOUSE 2012